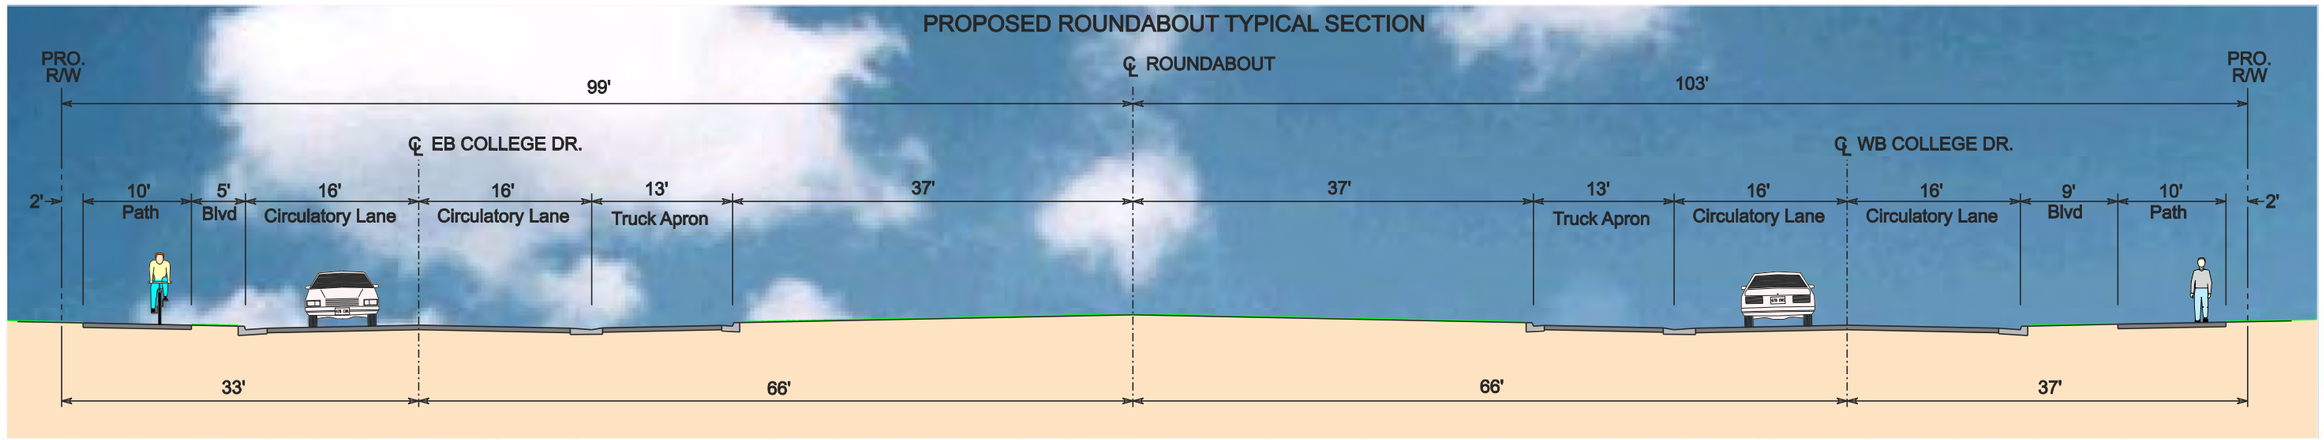

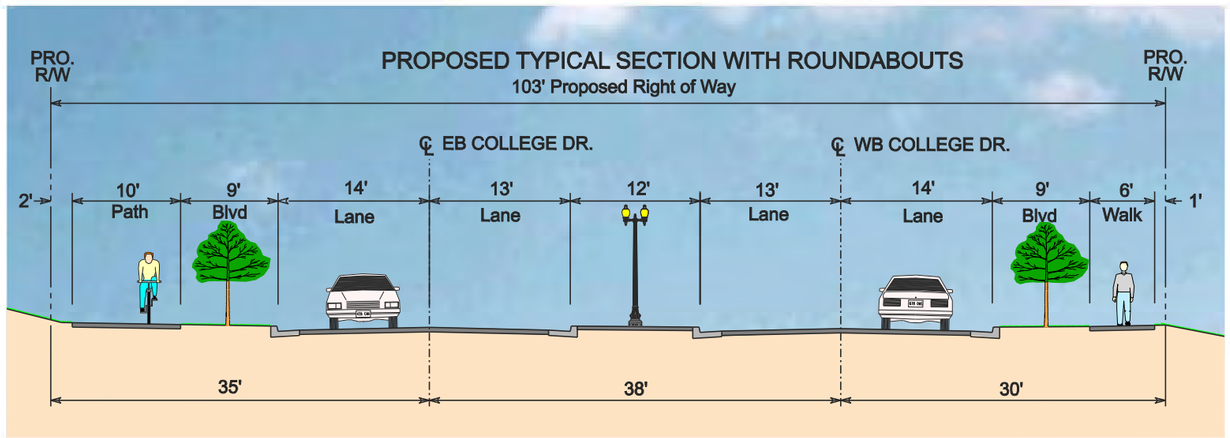

Typical Sections

College Drive Reconstruction

Brainerd, Minnesota

February 02, 2009